
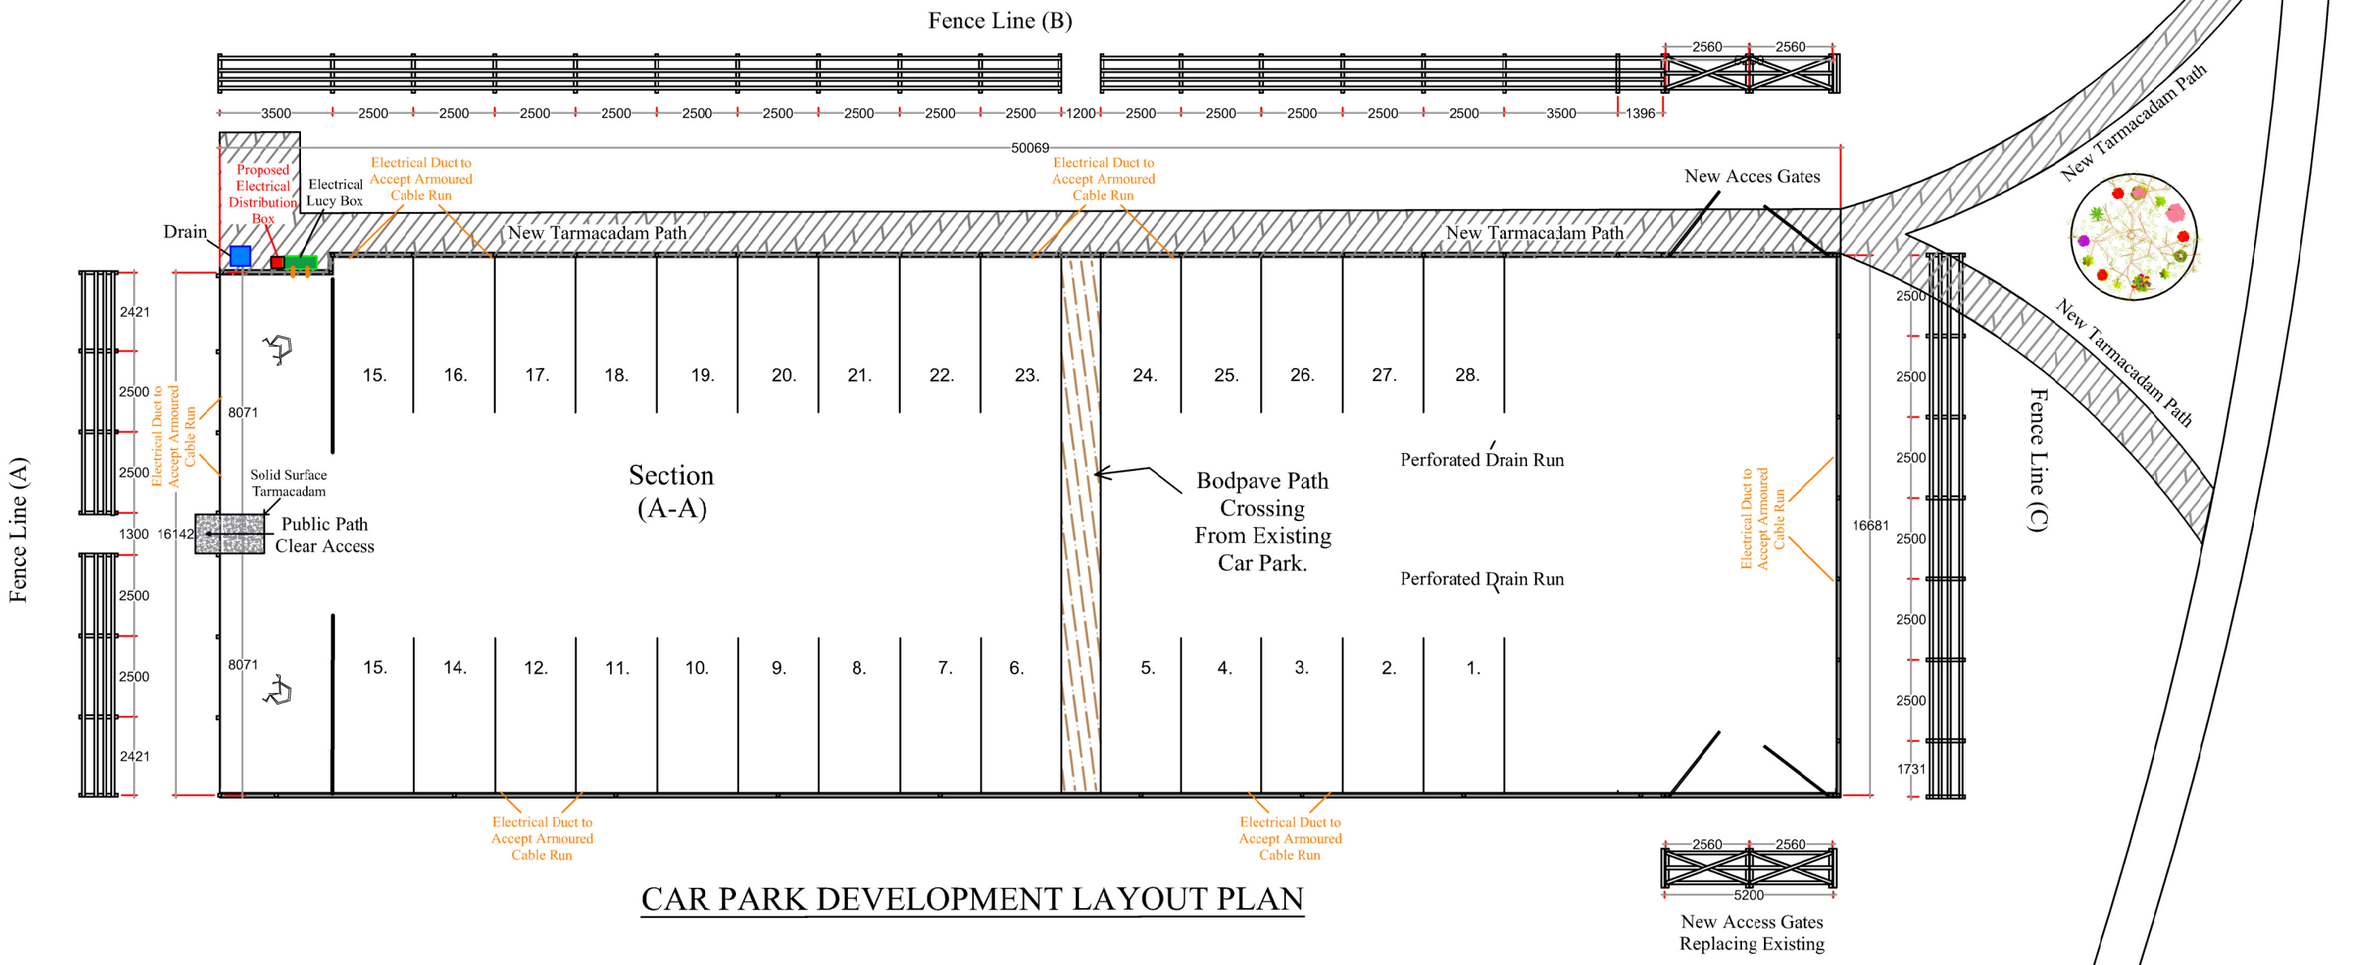


CAR PARK DEVELOPMENT LAYOUT PLAN

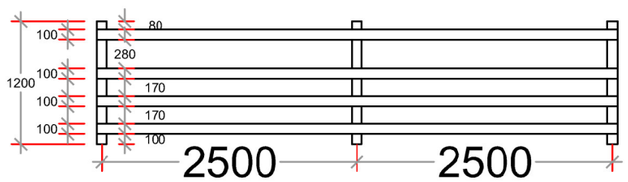

Fence Sizes A-B-C

REV	DATE	REVISIONS
A		
B		
C		
D		
E		
F		
G		

Drawing Title	Description	Project Address
Proposed Car Park Development Layout Plan	Car Parking addition to the existing for use of Tennis Courts and Outdoor Gym	Hatfield Peverel Village Hall Recreation Ground CM3 2HP

INF	DETAILS
Scale	NTS
Drawn By	TDH
Checked By B/I	TDH
Checked By Client	~
Date	07/10/26
Drawing Number	Proposed Plan 02

CONTRACTOR

SX ARCHITECTURE
Email: enquiries@sxarchitecture.co.uk

THIS DRAWING IS THE COPYRIGHT OF SX ARCHITECTURE AND MUST NOT BE COPIED OR REPRODUCED, IN WHOLE OR IN PART, BY ANY METHOD WHATSOEVER WITHOUT THE PRIOR WRITTEN APPROVAL OF SX ARCHITECTURE.