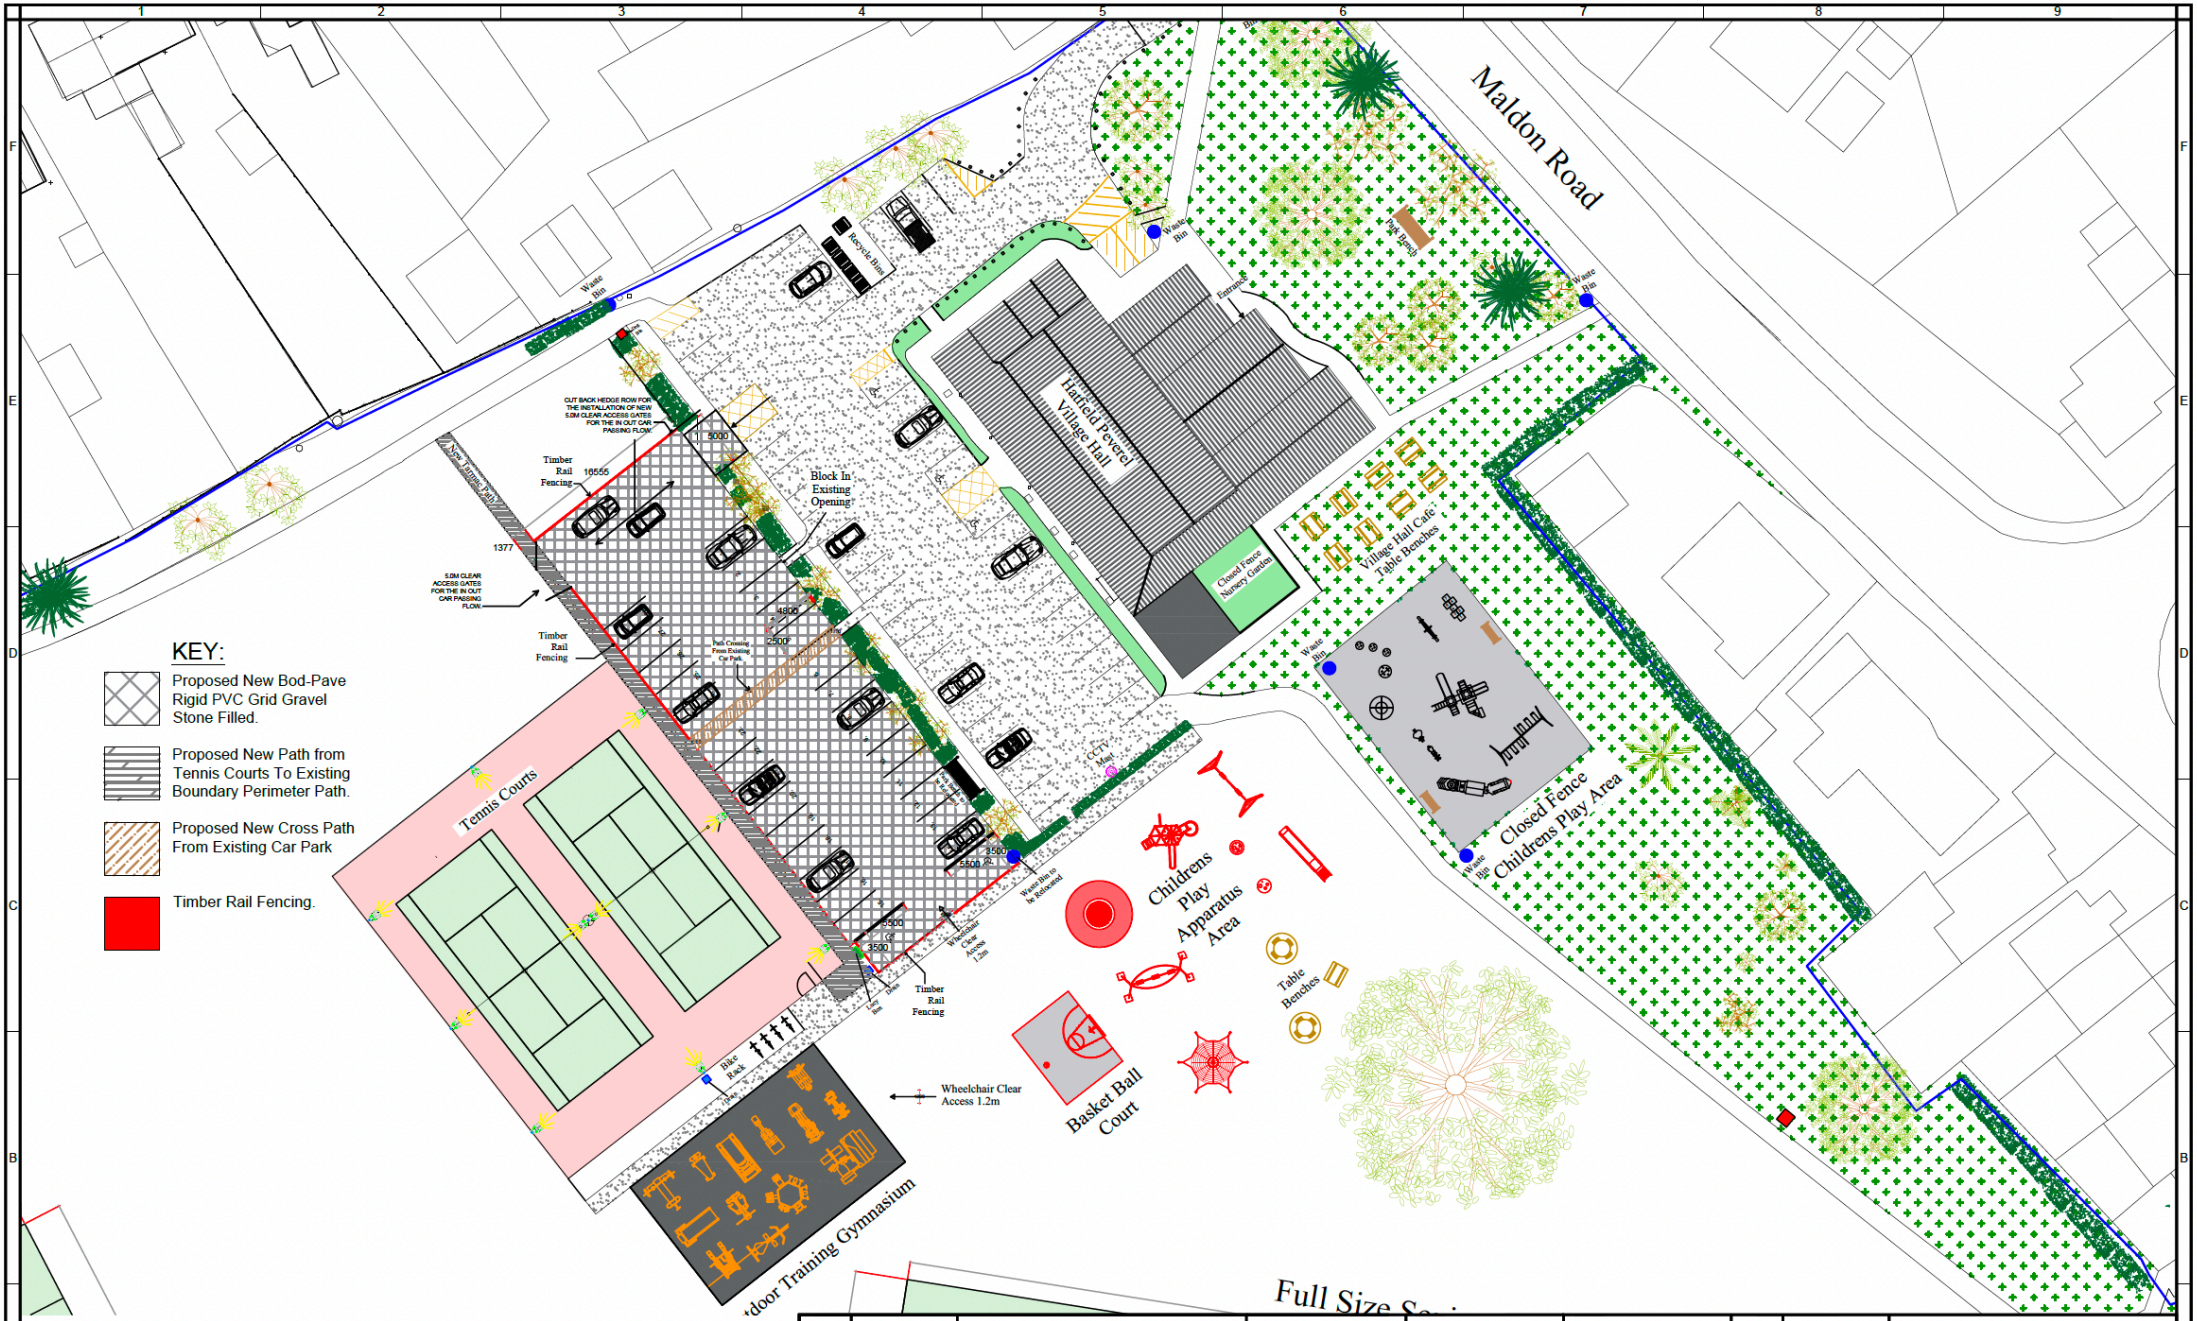


PROPOSED PLAN

SCALE 1:500@A3

5M 15M 25M 35M

0M 10M 20M 30M 40M

REV	DATE	REVISIONS
A		
B		
C		
D		
E		
F		
G		

Drawing Title	Description	Project Address
Proposed Car Park Layout Plan	Car Parking addition to the existing for use of Tennis Courts and Outdoor Gym	Hatfield Peverel Village Hall Recreation Ground CM3 2HP

INF	DETAILS
Scale	1:500@A3
Drawn By	TDH
Checked By Bil	TDH
Checked By Client	~
Date	05/05/26
Drawing Number	Proposed Plan 01

CONTRACTOR

SX ARCHITECTURE

Email: enquiries@sxarchitecture.co.uk

THIS DRAWING IS THE COPYRIGHT OF SX ARCHITECTURE AND MUST NOT BE COPIED OR REPRODUCED, IN WHOLE OR IN PART, BY ANY METHOD WHATSOEVER, WITHOUT THE PRIOR WRITTEN APPROVAL OF SX ARCHITECTURE.